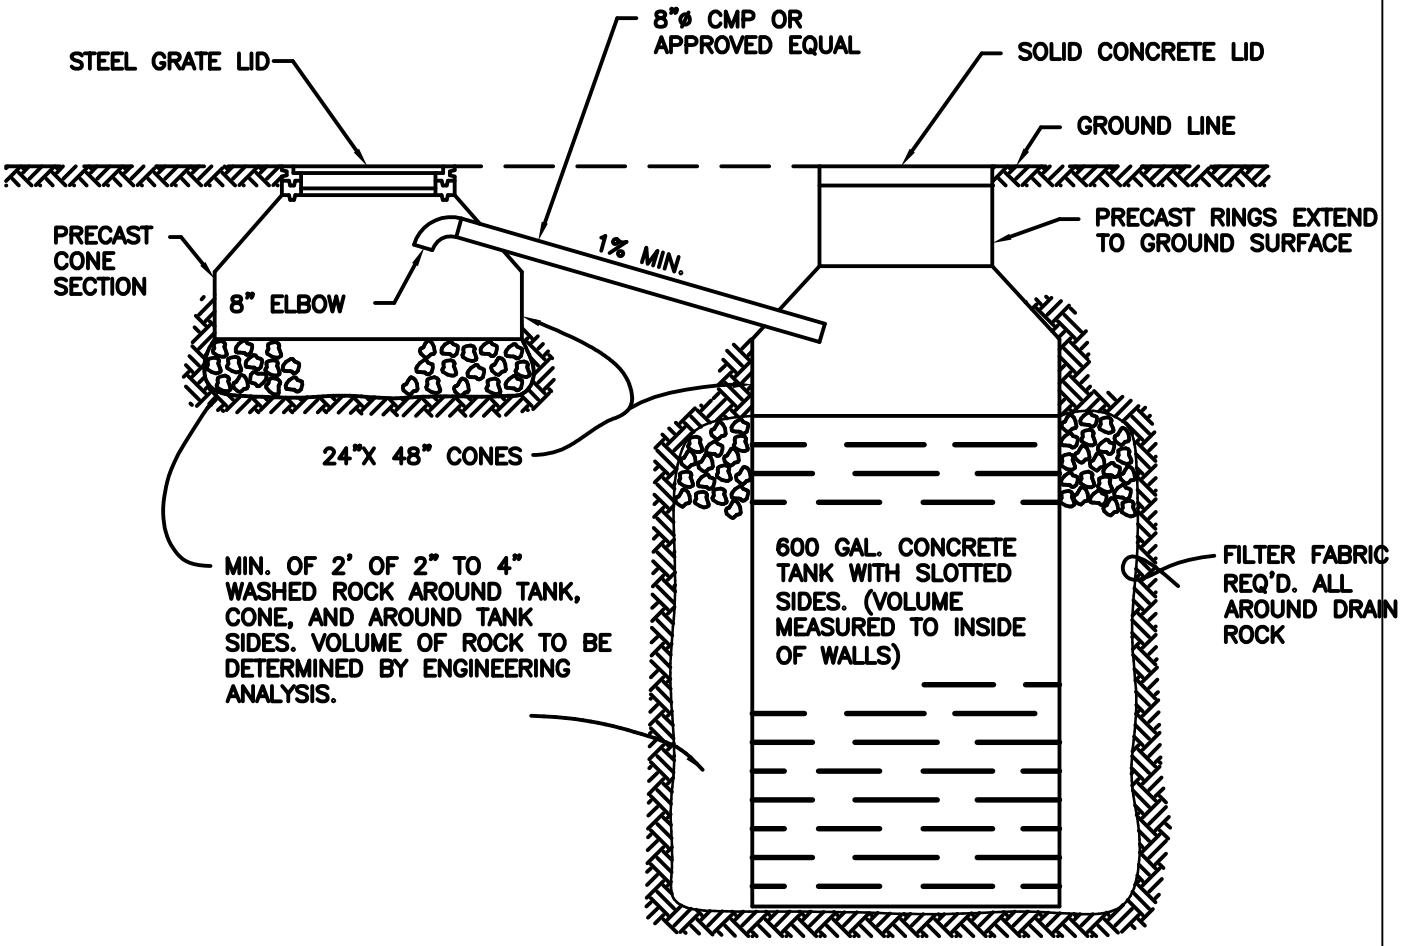

CATCH BASIN & DRYWELL INSTALLATION

N.T.S.

DATE:	JANUARY 2008	CATCH BASIN AND DRYWELL INSTALLATION
DESIGNED BY:	RJLE	INDEPENDENT HIGHWAY DISTRICT BONNER COUNTY, IDAHO
FILE:	SD-12.DWG	
SHEET:	SD-13	